

TYPICAL GUARDRAIL AND HANDRAIL REQUIREMENTS:

1. ALL GUARDRAILS AND HANDRAILS SHALL BE CAPABLE OF WITHSTANDING A SINGLE CONCENTRATED LOAD OF 200 LBS APPLIED IN ANY DIRECTION AT ANY POINT ALONG THE TOP OF THE RAIL. (CRC TABLE R301.5)
2. GUARDRAIL IN FILL COMPONENTS, BALUSTERS, AND PANEL FILLERS SHALL BE CAPABLE OF WITHSTANDING A HORIZONTALLY APPLIED NORMAL LOAD OF 50 LBS. ON AN AREA EQUAL TO 1 SF. LOAD DOES NOT ACT CONCURRENTLY WITH ANY OTHER LIVE LOAD REQUIREMENTS. (CRC TABLE R301.5)

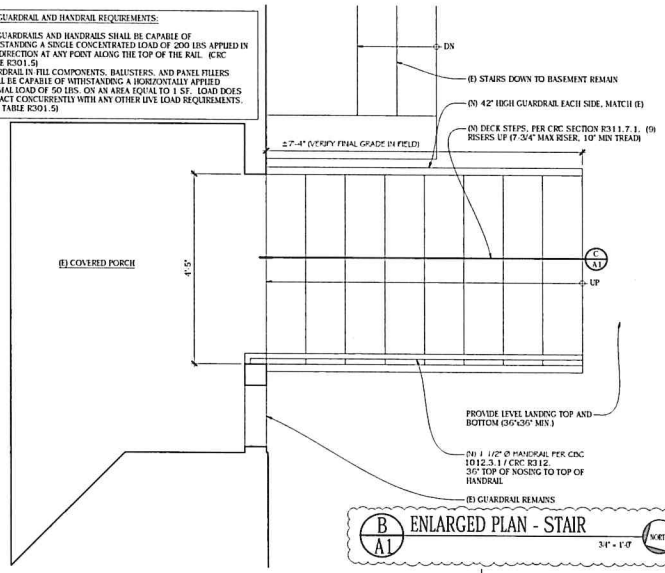


B A1 ENLARGED PLAN - STAIR 3/4" = 1'-0"

SEE TYPICAL GUARDRAIL AND HANDRAIL REQUIREMENTS, SHEET A1 FOR ADDITIONAL NOTES

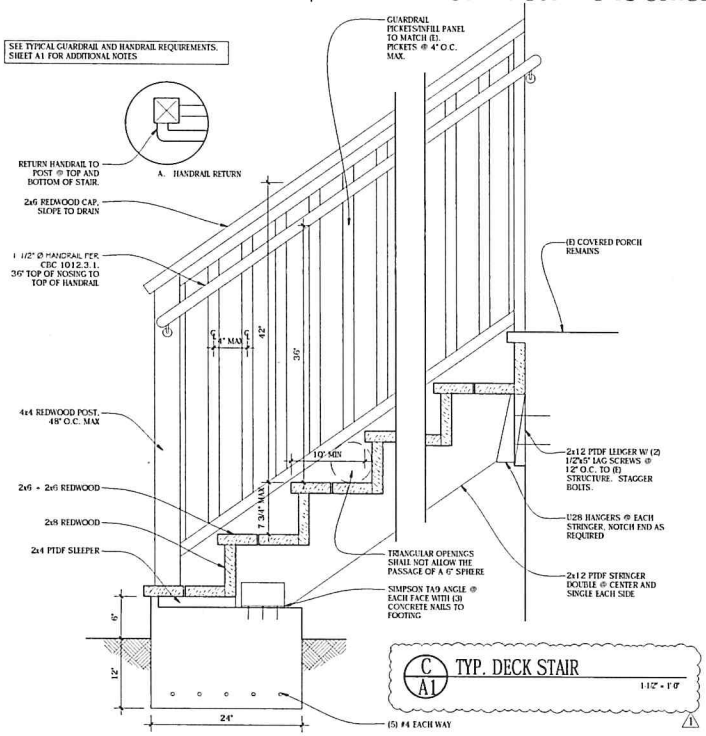

C A1 TYP. DECK STAIR 1-1/2" = 1'-0"

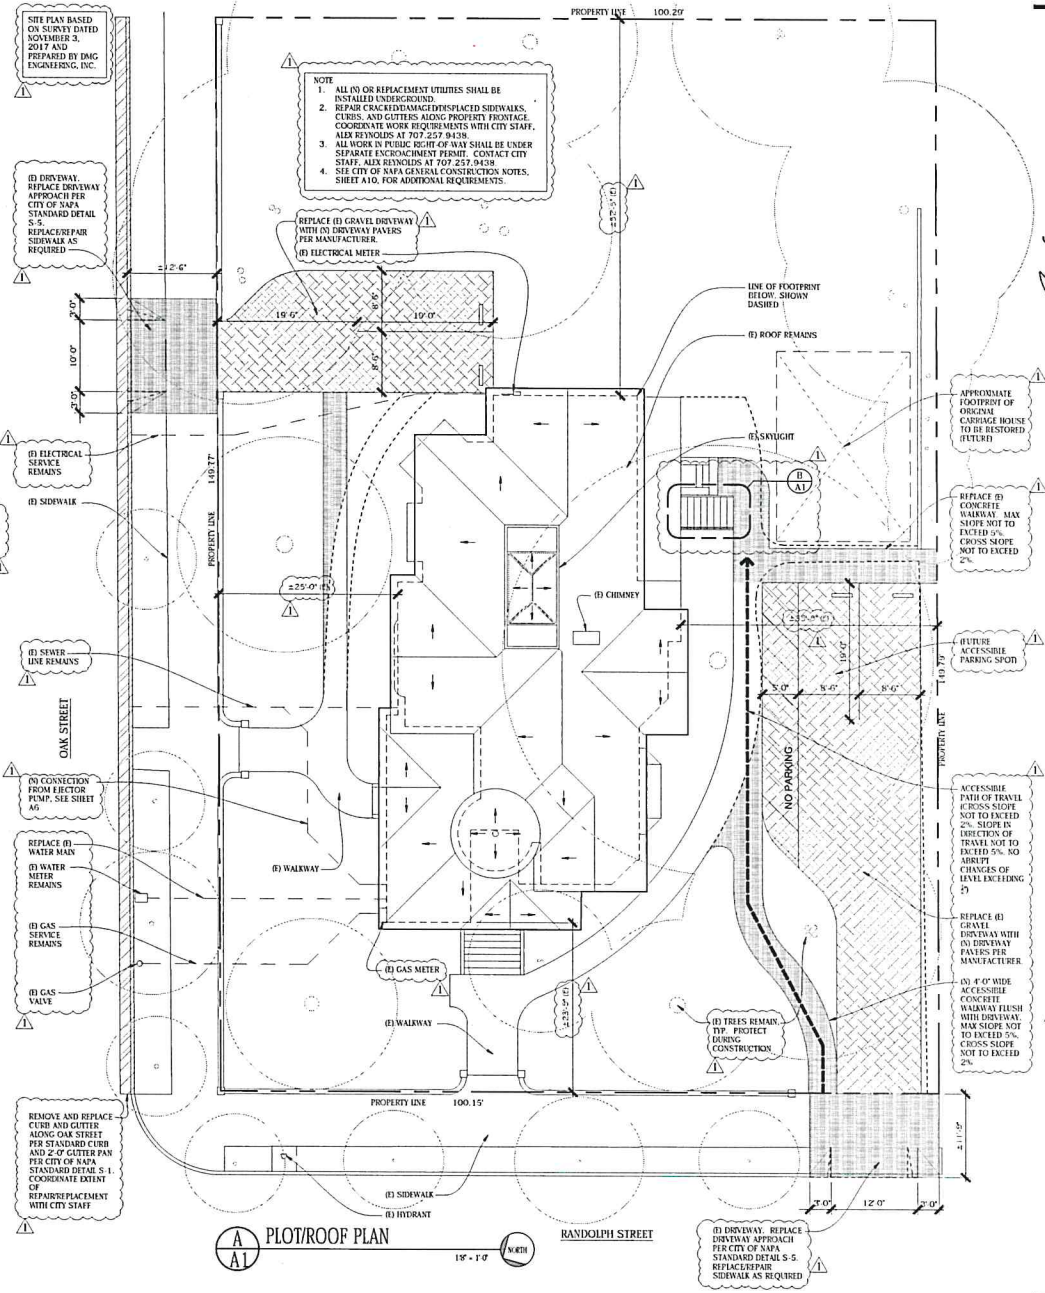

A A1 PLOT/ROOF PLAN 1/8" = 1'-0"

OWNER:
492 RANDOLPH, LLC
492 RANDOLPH ST, NAPA, CA

CONTRACTOR:
HILL BUILDERS, INC.
165 MAGNOLIA AVE, LARKSPUR, CA

studio797
residential | commercial | design | planning
1618 sullivan avenue #686
daly city, ca 94015
jane kuykendall / 415.871.9976

EXHIBIT B

INTERIOR FIXTURE AND FINISH REPLACEMENT:
492 RANDOLPH STREET
NAPA, CA

PERMIT SUBMITTAL - REVISION 1

PLOT AND ROOF PLAN

REVISIONS
1 REVISION #1 - DECEMBER 6, 2018

ISSUE DATE
OCTOBER 3, 2017
DRAWN BY
JMP
JOB NUMBER
17-479

A1