EXHIBIT A-1

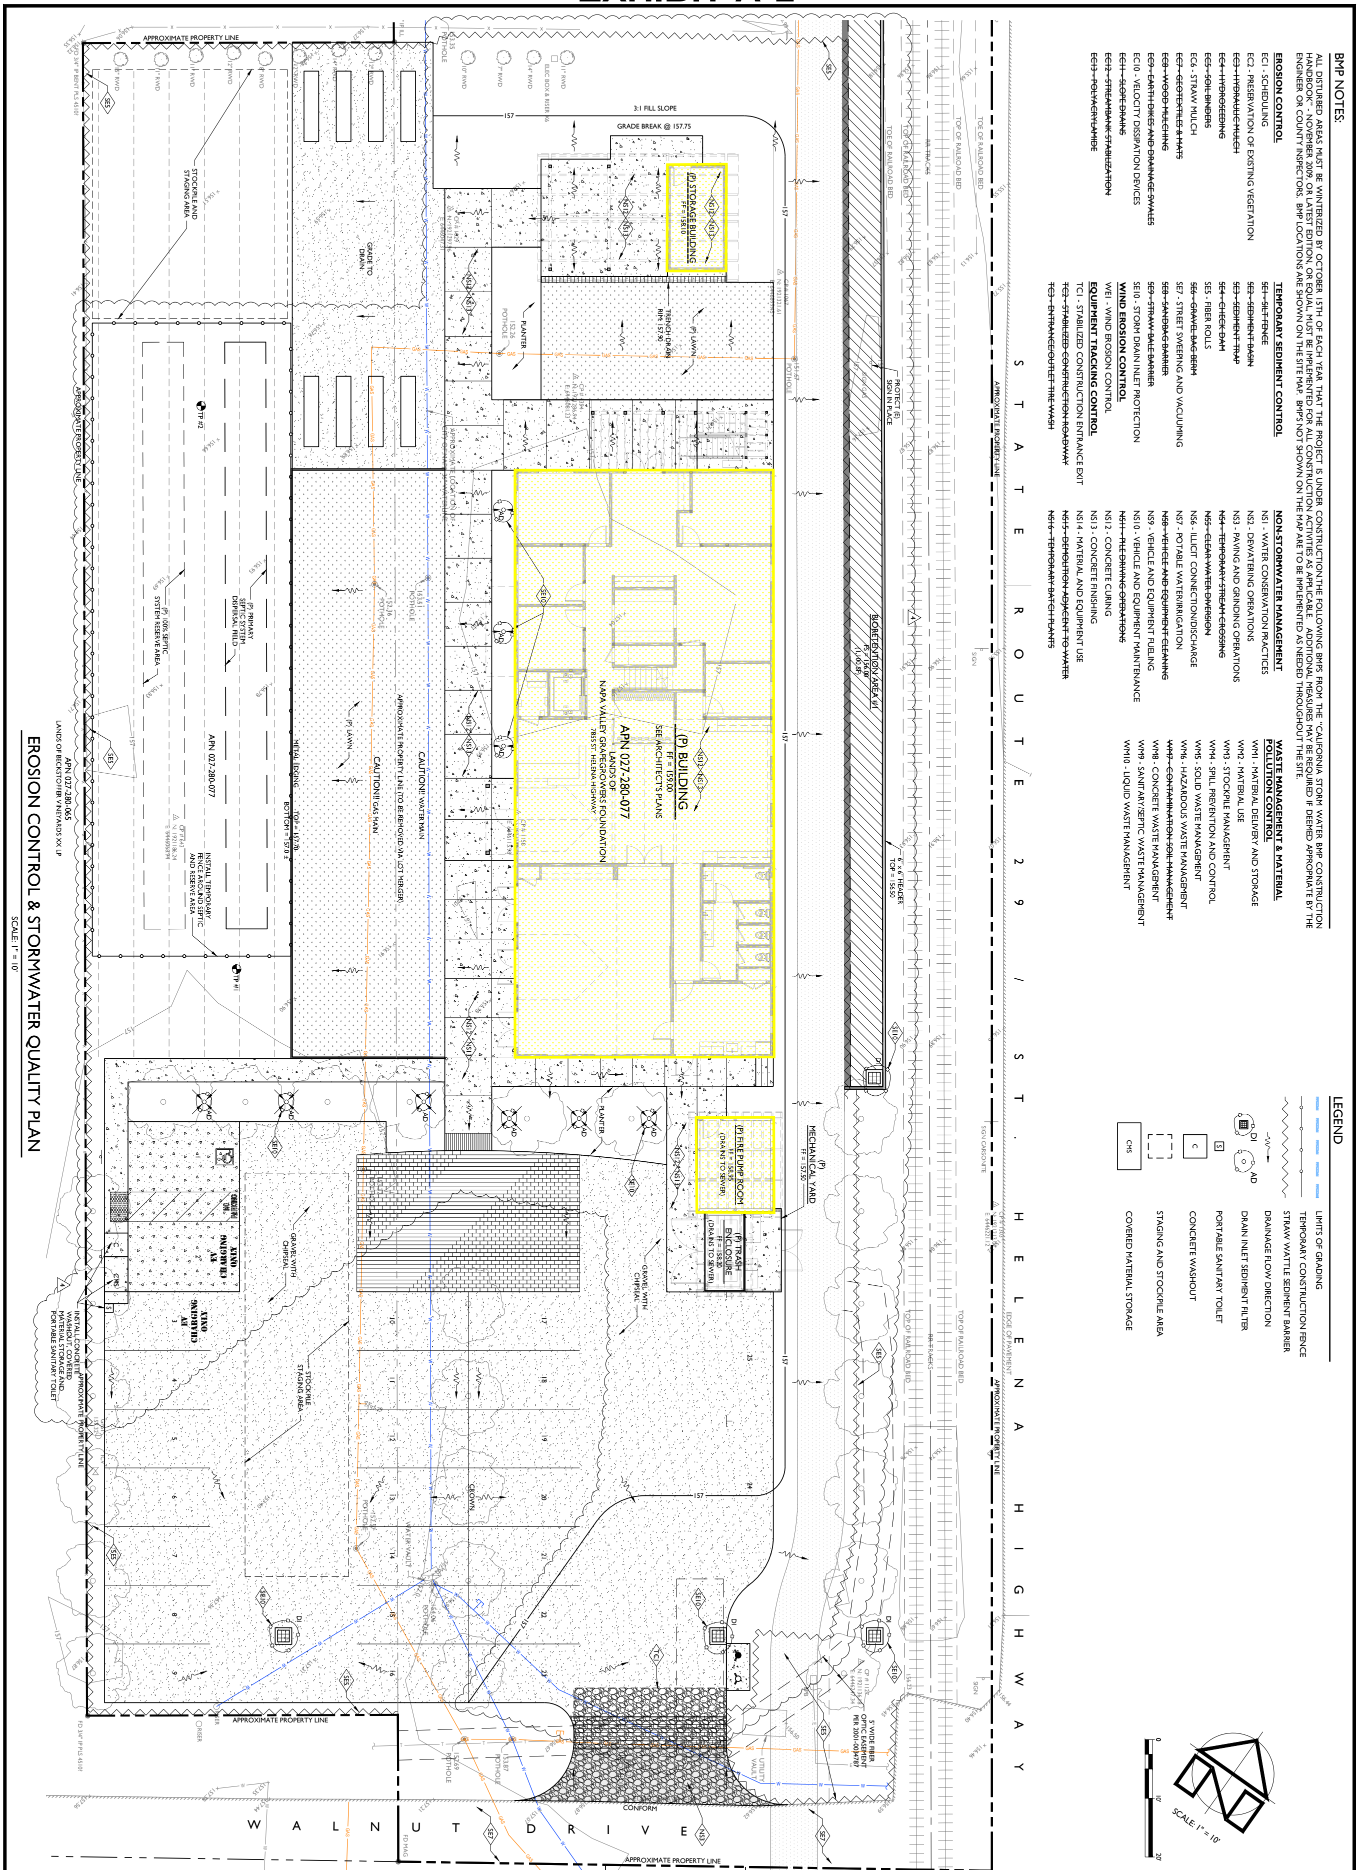

City of Napa Water Division
Exhibit A-1: Project Building Layout
7855 St. Helena Highway - APN: 027-280-077-000